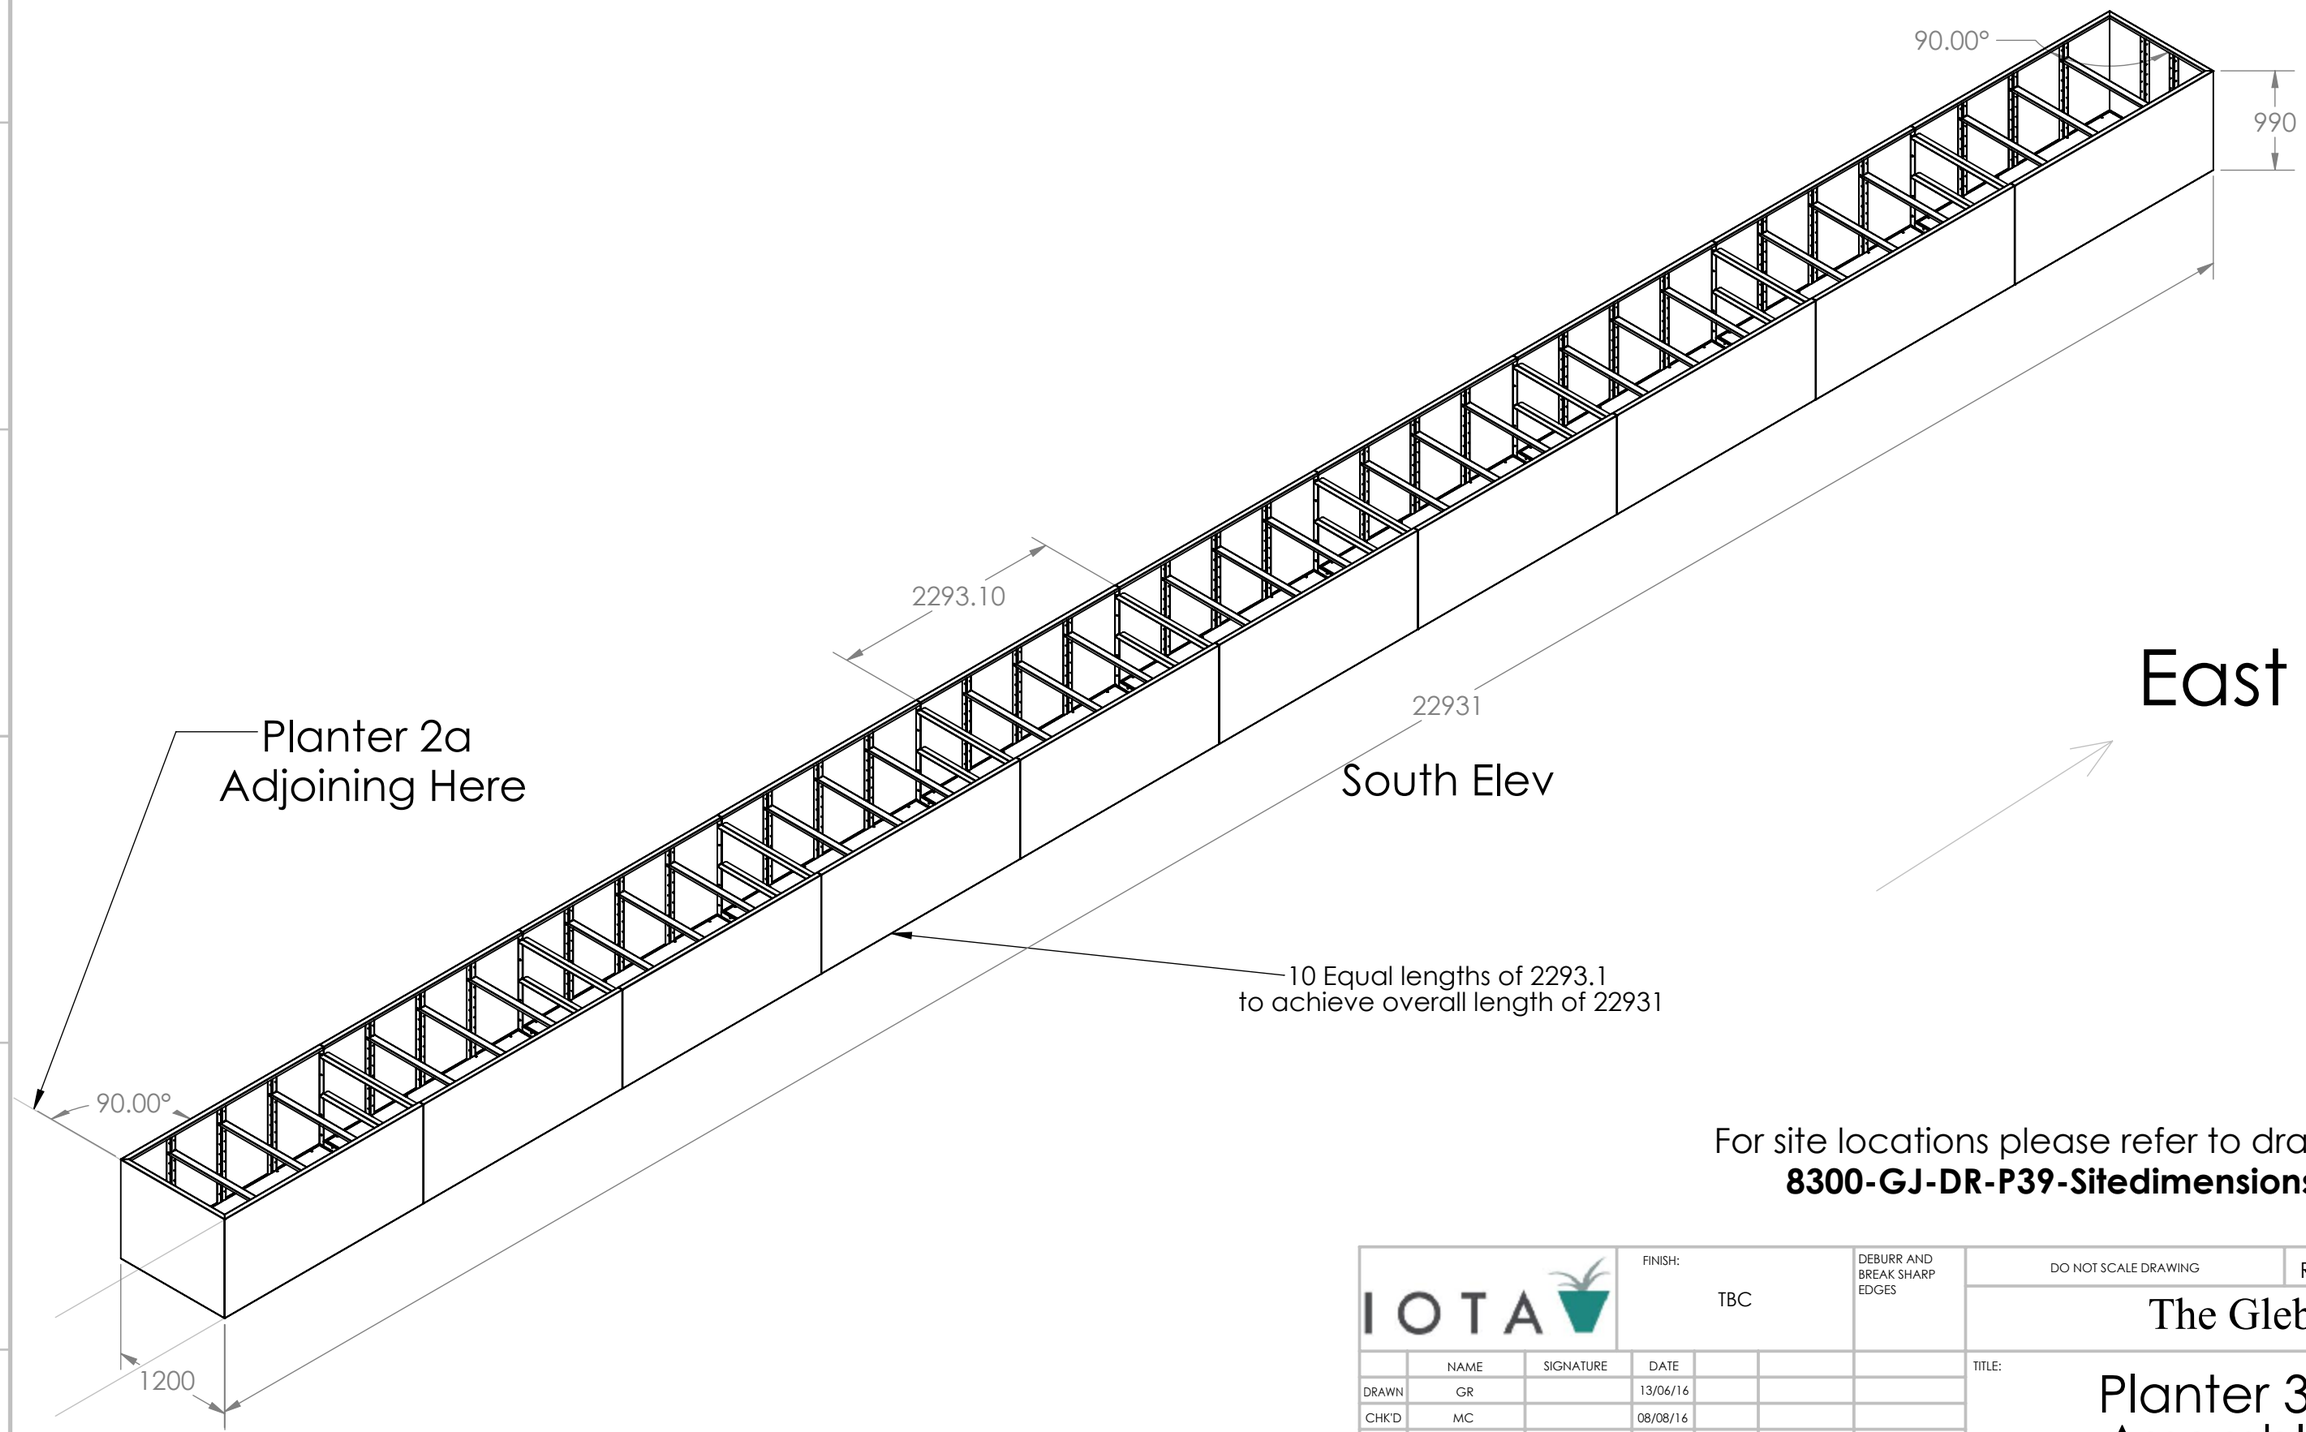

East

South Elev

For site locations please refer to drawing
8300-GJ-DR-P39-Sitedimensions.

IOTA			FINISH: TBC		DEBURR AND BREAK SHARP EDGES	DO NOT SCALE DRAWING	REVISION 2
						The Glebe	
	NAME	SIGNATURE	DATE			TITLE: Planter 39 Assembly	
DRAWN	GR		13/06/16				
CHK'D	MC		08/08/16				
APPV'D							
MFG							
Q.A				MATERIAL: 3mm Zintec ppc		DWG NO. 8300-GJ-DR-39	A3
				WEIGHT:		SCALE:1:150	SHEET 1 OF 1