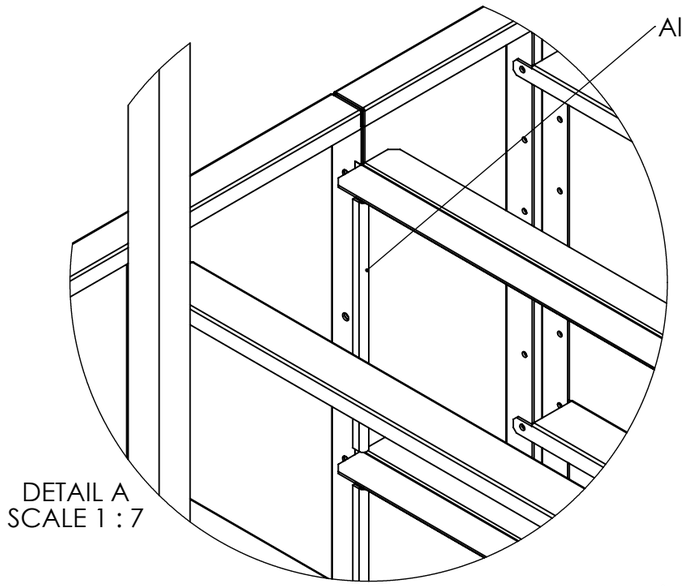

DETAIL A
SCALE 1 : 7

All Non Welded seams below top crossbrace
sealed with 3mm folded rim
held in position with CT1 Adhesive

Villa A

Villa B

15559

1270

Planter 2
Adjoining Here

18368

8 Equal lengths of 1944.9
to acheive overall length
of 15559

1944.90

North

A

B

C

D

1807

87.00°

End consists of 4 separate units.
See sheet 2

3376.60

2546

Planter 39
Adjoining

School South
Boundary

For site locations please refer to drawing
8300-GJ-DR-P2A-Sitedimensions.

IOTA			FINISH: TBC		DEBURR AND BREAK SHARP EDGES	DO NOT SCALE DRAWING	REVISION 2	
						The Glebe		
	NAME	SIGNATURE	DATE			TITLE: PLT 2a Assembly		
DRAWN	GR		08/08/16					
CHK'D	MC							
APPV'D								
MFG								
Q.A				MATERIAL: 3mm Zintec ppc		DWG NO. 8300-GJ-DR-P2a		A3
				WEIGHT:		SCALE:1:150	SHEET 1 OF 1	